First and Final Bill

JOB CODE: 003-20-000264

M. A. R. 57 (Rule 116) No. D Est: 99.90 lakhs

Measurement Book

Serial No. 1

Name of work Improvements to Roads and drains at Attur Village surrounding Areas in Ward No: 3 From ..... To 117957

Name of Contractor of nature of Agency Sri. R. Shivaram

Date of commencement of work BBMP/EE/YNK.D/EPMT-8/WO/215/2020-21, Date: 13.01.2021.

Date	Full description, etc, of work		Dimensions				Contents	Reference to last Measurement
			Number	Length	Breadth	Depth		
1	2		3	4	5	6	7	8
	ABSTRACT STATEMENT							
Sl No	Description of Work	Unit	Previouse Measurement Qty	Previouse Measurement Amount	Present Measurement Qty	Present Measurement Rate	Present Measurement Amount	Total up to date Qty / Amount
①	Earth Work Excavation	m^3	–	–	1346.18	220.40	296698=00	1346.18 / 296698=00
②	Pcc 1:3:6	m^3	–	–	201.94	5504.33	1112573=00	201.94 / 1112573=00
③	M_{20}	m^3	–	–	434.23	7189.42	3121840=0	434.23 / 3121840=00
④	TMT Steel	Ton	–	–	28.22	65046.90	1835337=0	28.22 / 1835337=00

MEASUREMENT BOOK

Date	Full description, etc, of work	Dimensions				Contents	Reference to last Measurement	
		Number	Length	Breadth	Depth			
1	2	3	4	5	6	7	8	
⑤	Precast Rcc covering m^2 Slabs	–	–	1093.41	2337.0	2555299=00	1093.41	2555299=00
	Total					8921748=00		8921748=00
	GST Charges 12%					1070610=00		1070610=00
	Grand Total Amount					9992357=00		9992357=00

(∴ Rupees Ninty Nine Lacks Ninty two Thousand Three hundred fifty seven only.)

CERTIFICATE :-

① The contractor has done the work satisfactorily.

② The contractor has Remove the debris from work spot.

9/4/2024

C&C

9647964=00
1037757=00
9685721=00

ಸಹಾಯಕ ಕಾರ್ಯಪಾಲಕ ಅಭಿಯಂತರರು
ಯಲಹಂಕ ಉಪನಗರ ಉಪವಿಭಾಗ.
ಬಿ.ಬಿ.ಎಂ.ಪಿ. ಬೆಂಗಳೂರು-10ನೇ

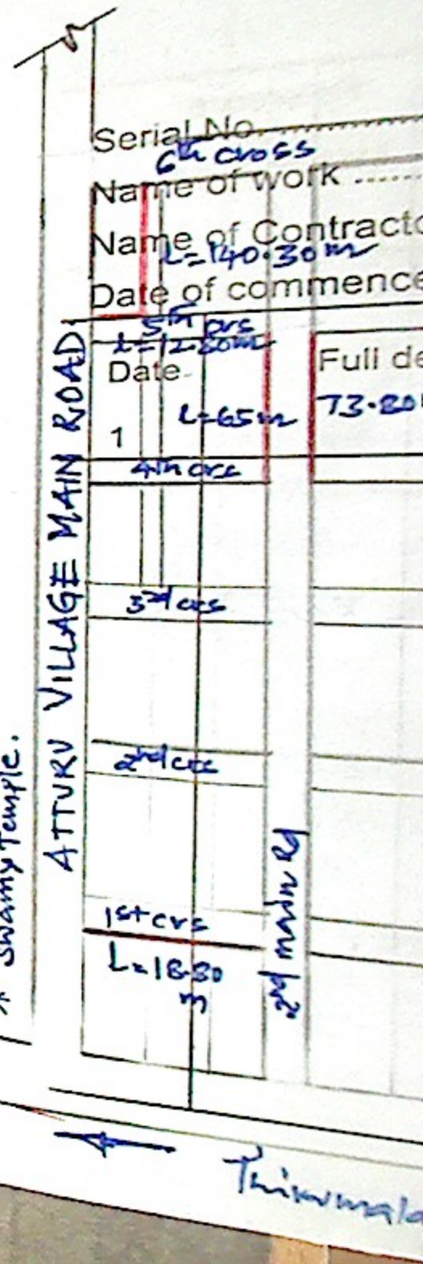

M. A. R. 57 (Rule 116) No. D Not to scale

Measurement Book

117958

Serial No.

Name of work ..... From ..... To .....

Name of Contractor of nature of Agency .....

Date of commencement of work .....

Date	Full description, etc, of work	Number	Dimensions: Length	Breadth	Depth	Contents	Reference to last Measurement
1	2	3	4	5	6	7	8

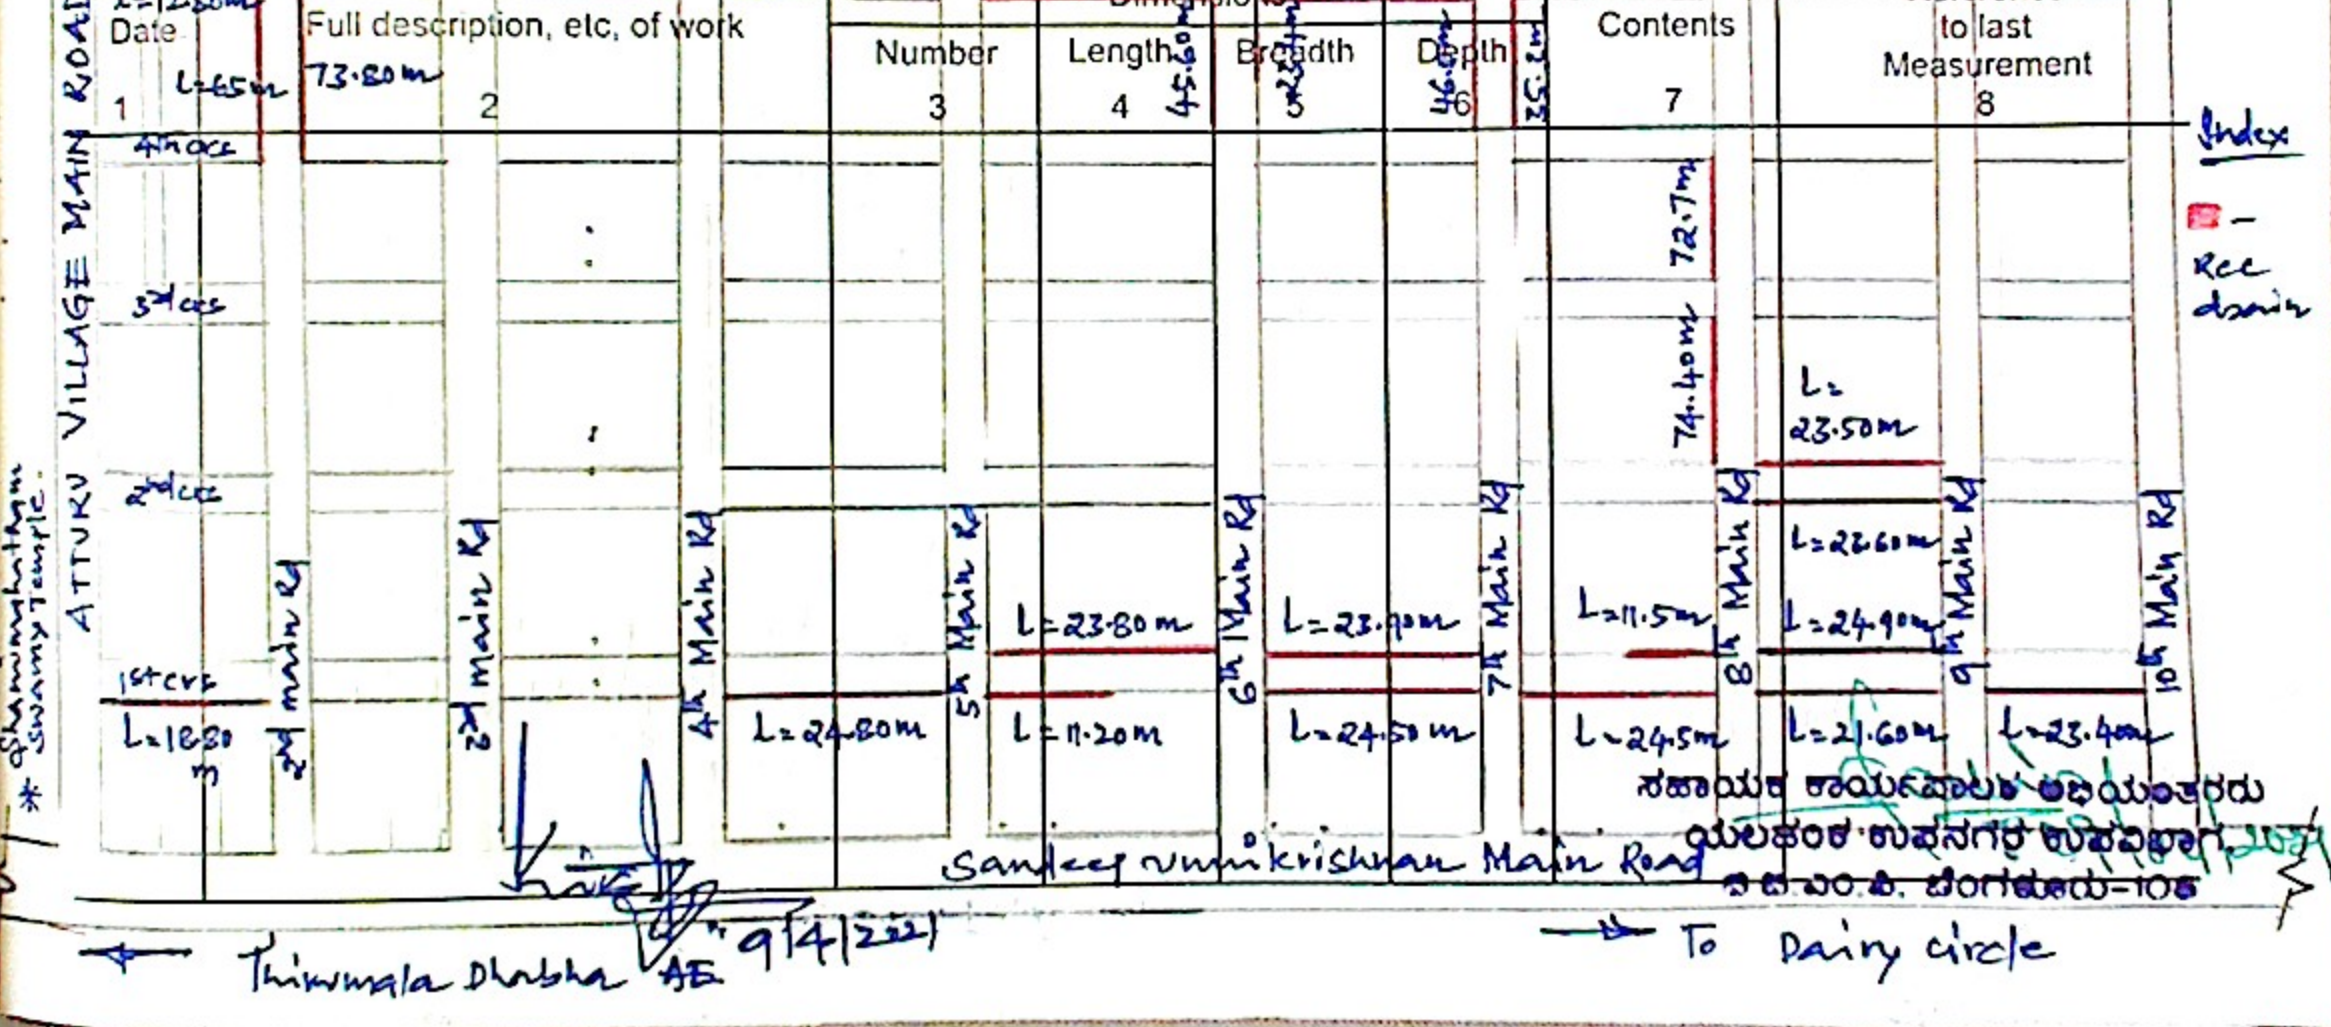

MEASUREMENT BOOK

Date	Full description, etc, of work	Dimensions				Contents	Reference to last Measurement
		Number	Length	Breadth	Depth		
1	2	3	4	5	6	7	8
						N.	Not to scale

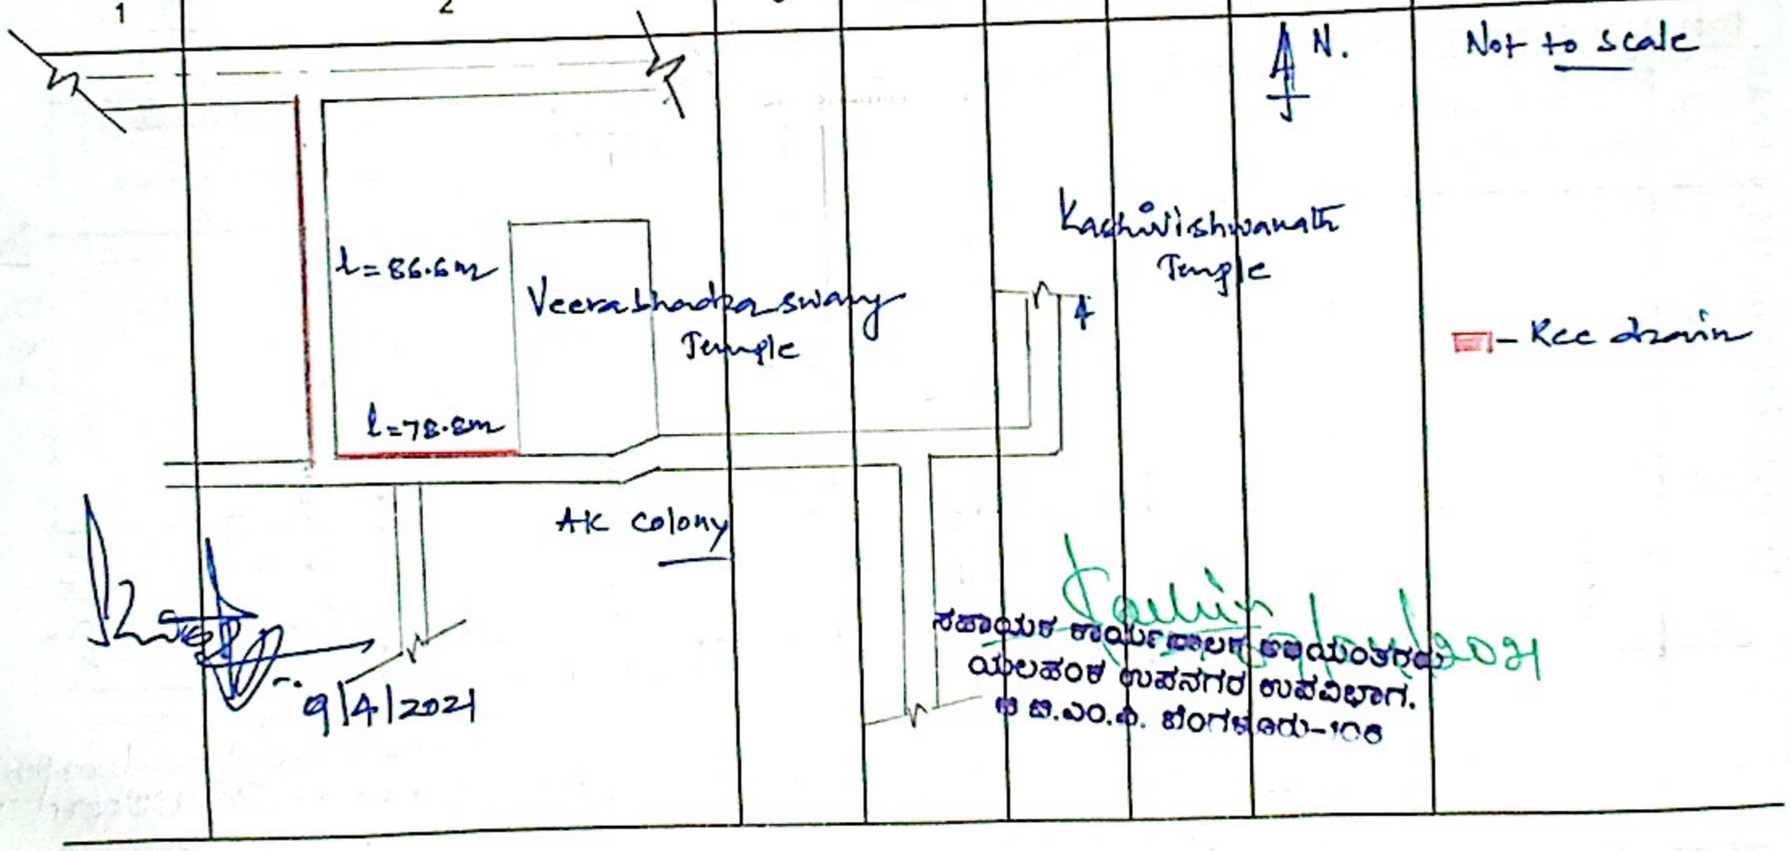

ಸಹಾಯಕ ಕಾರ್ಯಪಾಲಕ ಅಭಿಯಂತರರು
ಯಲಹಂಕ ಉಪನಗರ ಉಪವಿಭಾಗ.
ಜ ಜ.ಎಂ.ಪ. ಬೆಂಗಳೂರು-೧೦೮

9/4/2021

Serial No. .....
Name of work .....
Name of Contractor
Date of commencem

Date	Fu
1	

Bill Amount.....
(+) GST.....
TOTAL.....
Less :
I. Tax.....
SGST.....
CGST.....
EC/WWC
CESS.....
ROYALT
FINE.....
RND.....
OTHERS
TOTAL DEDUC
NET PAY

M. A. R. 57 (Rule 116) No. D 117959

Measurement Book

Serial No. .....

Name of work ..... From ..... To .....

Name of Contractor of nature of Agency .....

Date of commencement of work ..... Job Code 003-20-000264-

Date	Fi	Dimensions			Contents	Reference to last Measurement
		Number	Length	Breadth	Depth	
1		3	4	5	6	7	8

Bill Amount 89.21.747=00
(+) GST 10.70.609=00
TOTAL 99.92.356=00
Less :
I. Tax 89 217=00
SGST 89 217=00
CGST 89.217=00
EBCWWC 99 923=00
CIF 9992=00
ROYALTY 11 SH 52=00
FINE —
FD —
OTHERS —
TOTAL DEDUCTION 493 018=00
NET PAY 94,99,338=00

SBR No 09
23-04-21-

Audited & Admitted for Rs. 99,92,356=00
Ninety Nine Lakh Ninety two thousand three hundred fifty six only-
94 99 338=00 by Cheque
and Rs. 493 18=00 by adjustment

Asstt. Engineer
Yelahanka Division
BBMP

Exe. Engineer
Yelahanka Division
BBMP